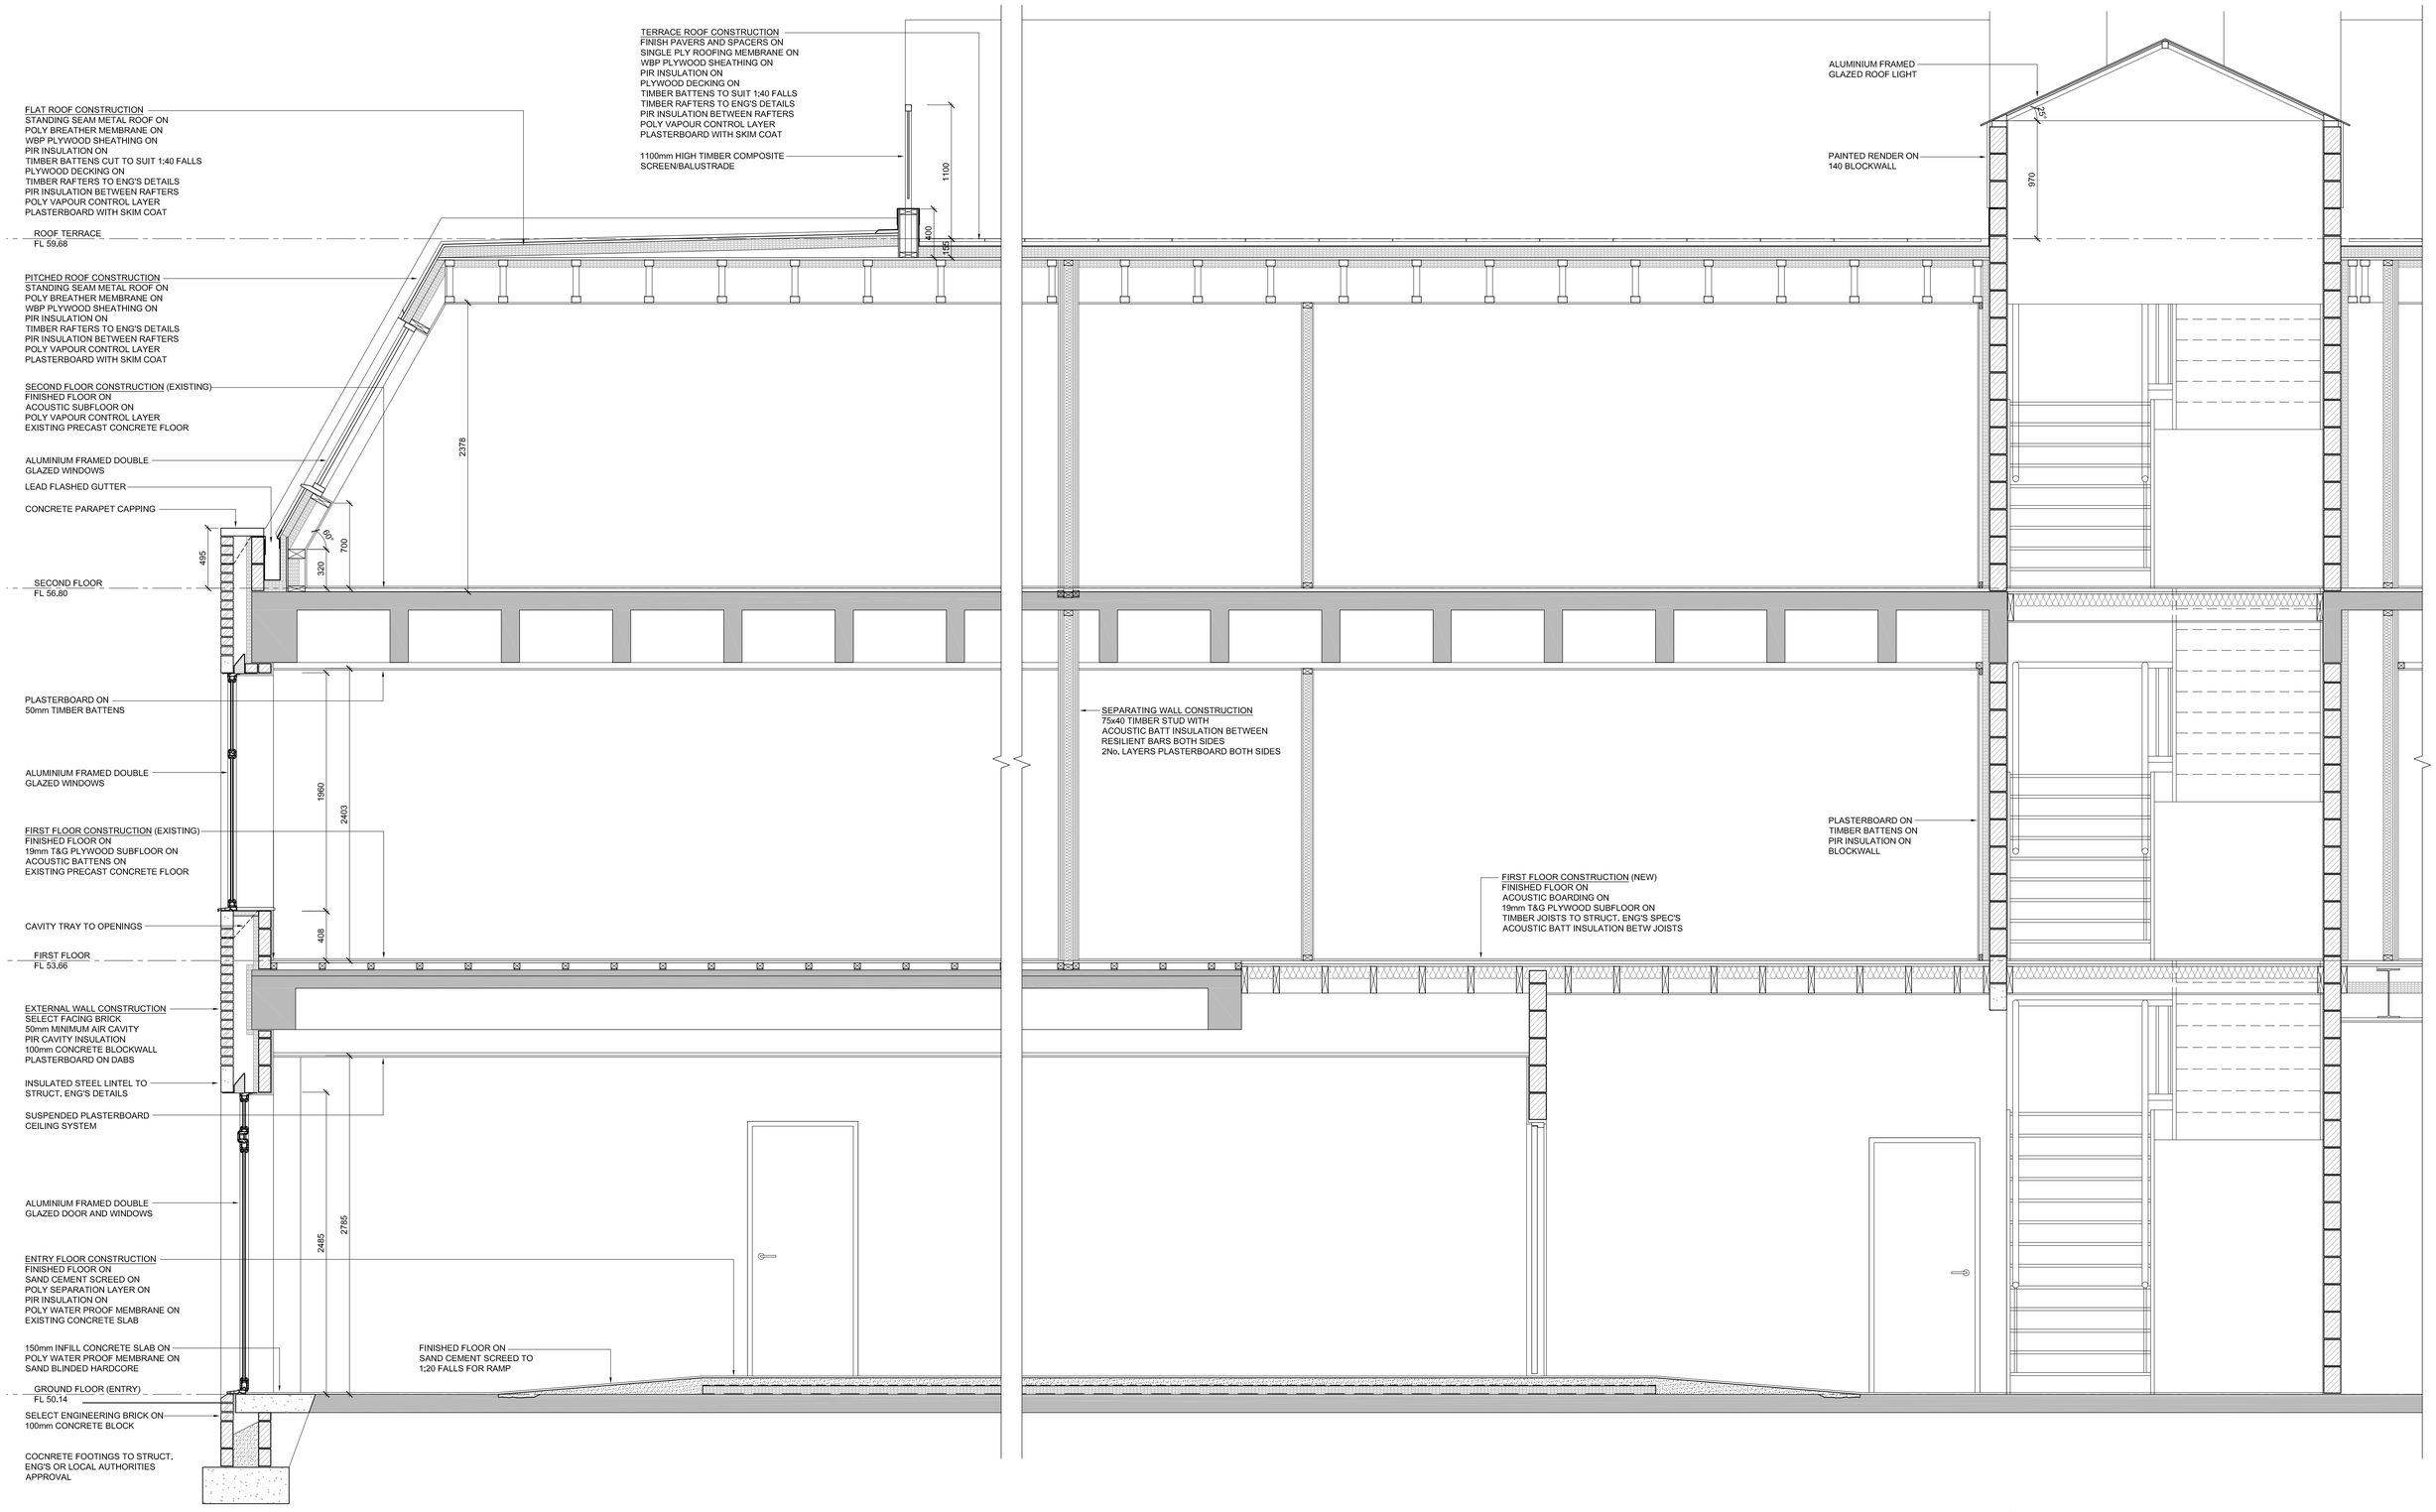

RADM ARCHITECTS SHALL HAVE NO RESPONSIBILITY FOR ANY USE MADE OF THIS DOCUMENT OTHER THAN FOR THAT WHICH IT WAS PREPARED AND ISSUED.

ALL DIMENSIONS SHOULD BE CHECKED ON SITE. DO NOT SCALE FROM THIS DRAWING.

ANY DRAWING ERRORS OR DIVERGENCES SHOULD BE BROUGHT TO THE ATTENTION OF RADM ARCHITECTS. AT THE ADDRESS SHOWN BELOW.

THIS DRAWING IS THE PROPERTY OF RADM ARCHITECTS. COPYRIGHT IS RESERVED. THIS DRAWING SHALL NOT BE COPIED, REPRODUCED OR OTHERWISE USED WITHOUT THE CONSENT OF RADM ARCHITECTS.

STATUS KEY: SKE: SKETCH DESIGN PLA PLANNING TENDER TEN
CON CONSTRUCTION SUR SURVEY

REV / DESCRIPTION	DRN	CHK'D	DATE

RADM Architects
RADM Ltd
69 Ridgewood Drive
Pensby
Wirral CH61 8RF
Telephone: 0151 648 5570 Email:enquiries@radm.co.uk Website:www.radm.co.uk © RADM Ltd 2015

PROJECT TITLE:
4-8 VOLUNTEER STREET, CHESTER CH1 1RG
PROPOSED APARTMENT CONVERSION

JOB No: RA1420

DRAWING TITLE:
PROPOSED
BUILDING SECTION A - SHEET 1

DRAWING No: G-300

SCALE: 1:25 @A1 | DATE: DEC 2014 | STATUS: CO | REVISION: P1